



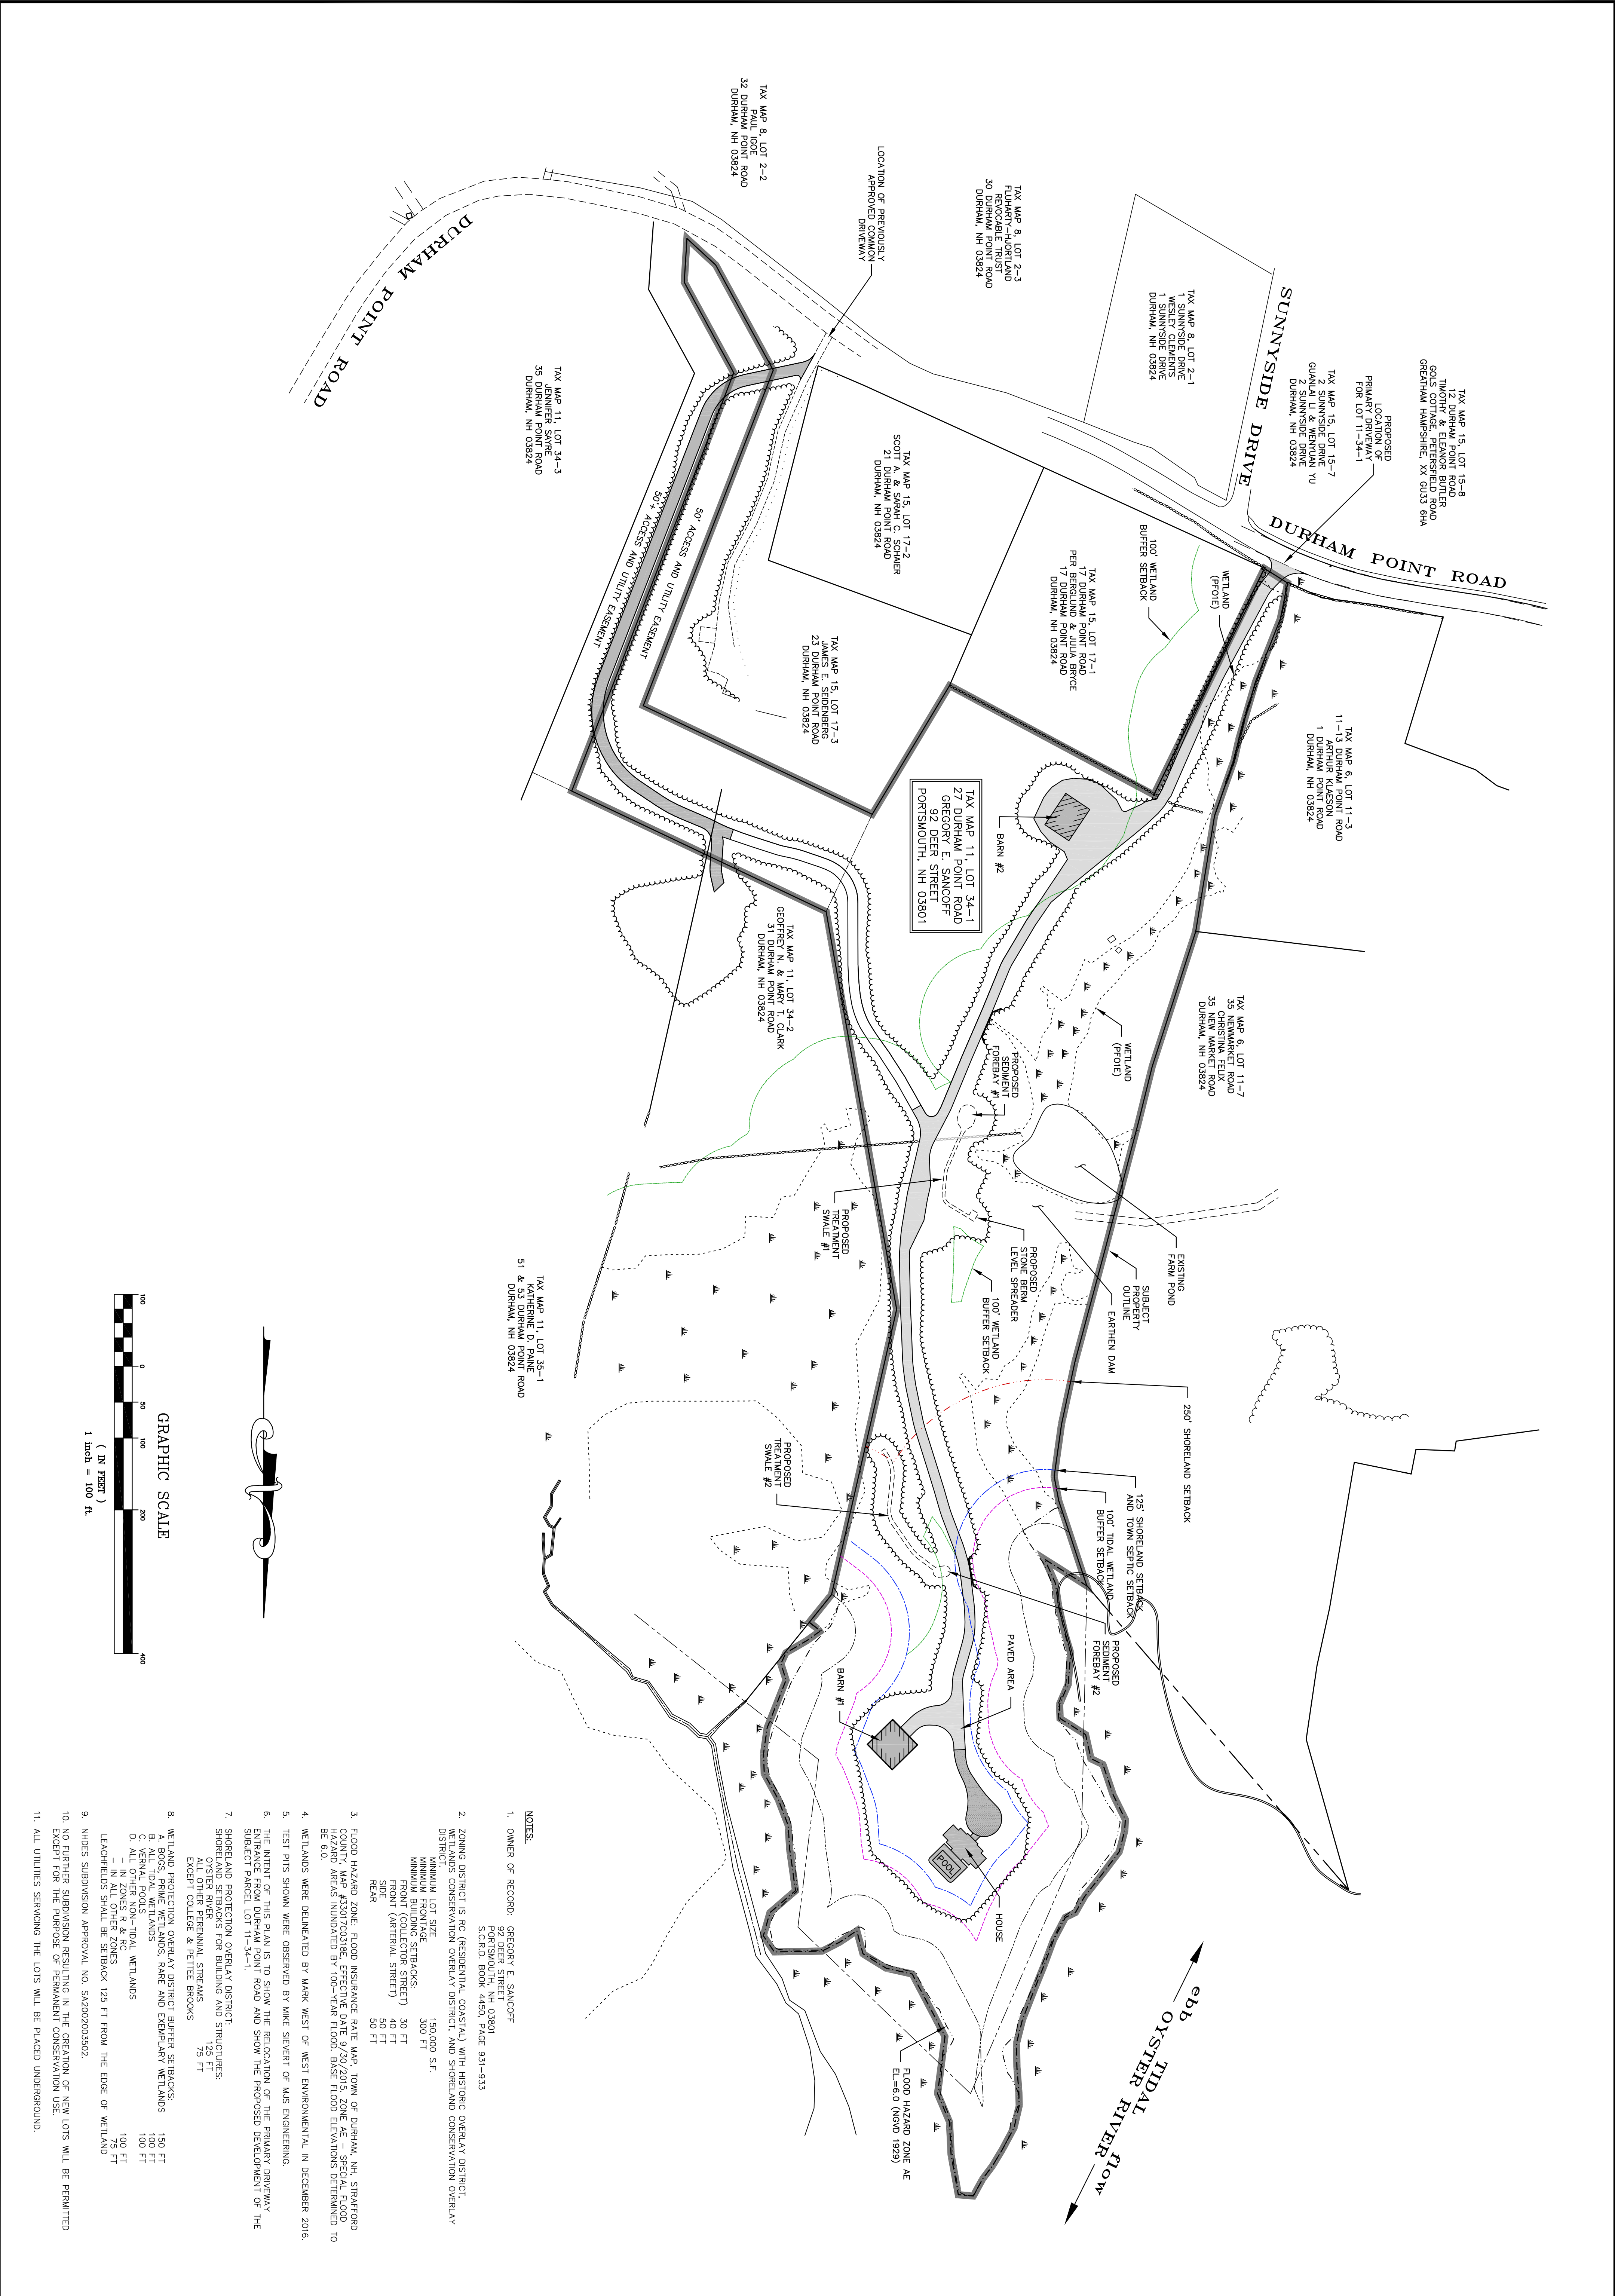

JOB: 16-075	 MJS ENGINEERING, P.C. CIVIL • STRUCTURAL • ENVIRONMENTAL 5 RAILROAD ST., P.O. Box 359 NEWMARKET, NH 03857 PHONE: (603) 659-4079, FAX: (603) 659-4627 E-MAIL: MJS@MJS-ENGINEERING.COM	OVERALL SITE PLAN		DATE: 4/18/18		SEAL					
		prepared for GREG SANCOFF		SCALE: 1"=100'							
		TAX MAP 11 LOT 34-1 27 DURHAM POINT ROAD DURHAM, NH		DESIGNED BY: MJS							
				DRAWN BY: JLG							
				APPROVED BY: MJS							
				DWG FILE: 16075C10.dwg							
OP											
</											

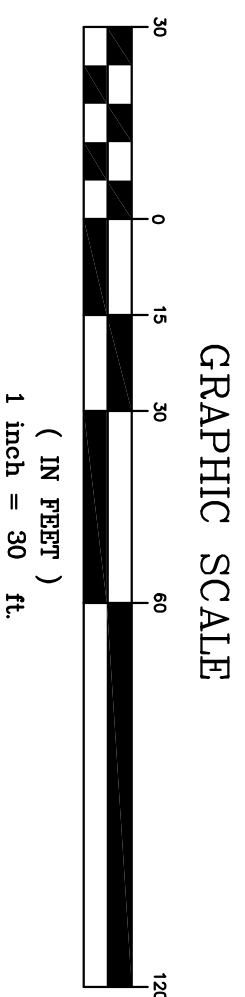


4.	REVISIONS PER TRG AND SITE WLAK	5/29/18	MJS
3.	SUBMISSION TO TOWN OF DURHAM FOR HDC MEETING	4/20/18	MJS
2.	SUBMISSION TO TOWN OF DURHAM FOR CUP	4/18/18	MJS
1.	REVISIONS PER NHDES AOT REVIEW	9/14/17	MS
0.	INITIAL SUBMISSION TO NHDES-AOT	7/20/17	JLG
NO.	REVISIONS	DATE	INT.

DATE:	7/20/17
SCALE:	1"=30'
DESIGNED BY:	MJS
DRAWN BY:	JLG
APPROVED BY:	MJS


DWG FILE: 16075C1Q.dwg

prepared for
GREG SANCOFF

TAX MAP 11 LOT 34-1
27 DURHAM POINT ROAD DURHAM, NH

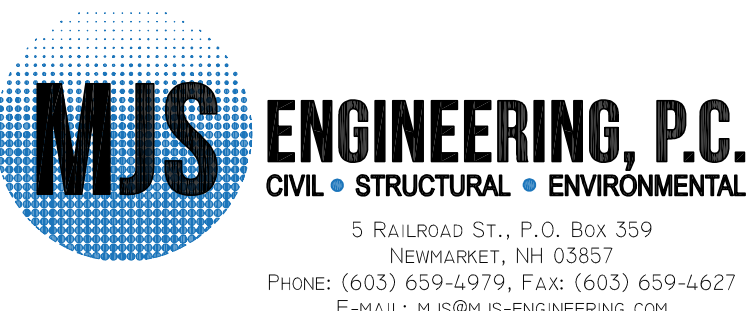

JOB: 16-075

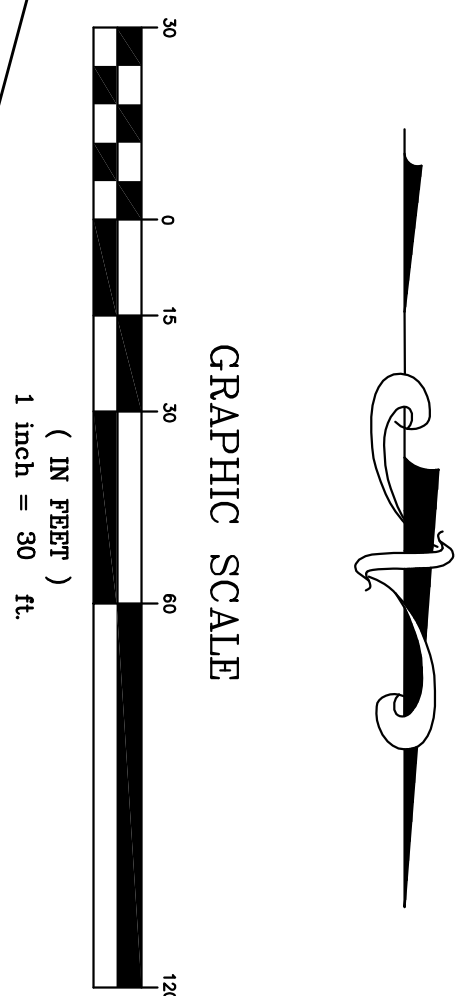


prepared for
GREG SANCOFF

DATE: 7/20/17
SCALE: 1"=30'
DESIGNED BY: MJS
DRAWN BY: JLG
APPROVED BY: MJS

DWG FILE: 16075C1Q.dwg

SEAL

3.	REVISIONS PER TRC AND SITE WALK	5/29/18	MJS
2.	SUBMISSION TO TOWN OF DURHAM FOR CUP	4/18/18	MJS
1.	REVISIONS PER NHDES AOT REVIEW	9/14/17	MS
0.	INITIAL SUBMISSION TO NHDES-AOT	7/20/17	JLG
NO.	REVISIONS	DATE	INT.

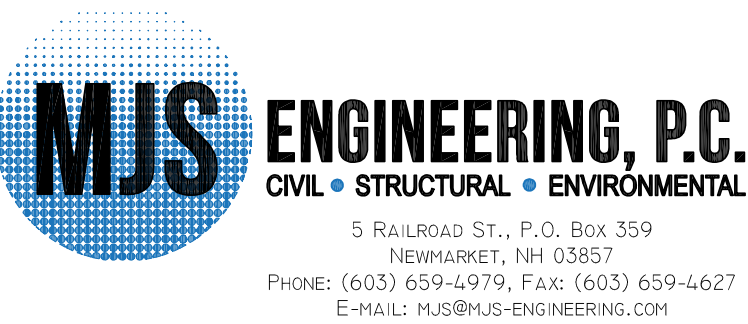

JOB: 16-075

