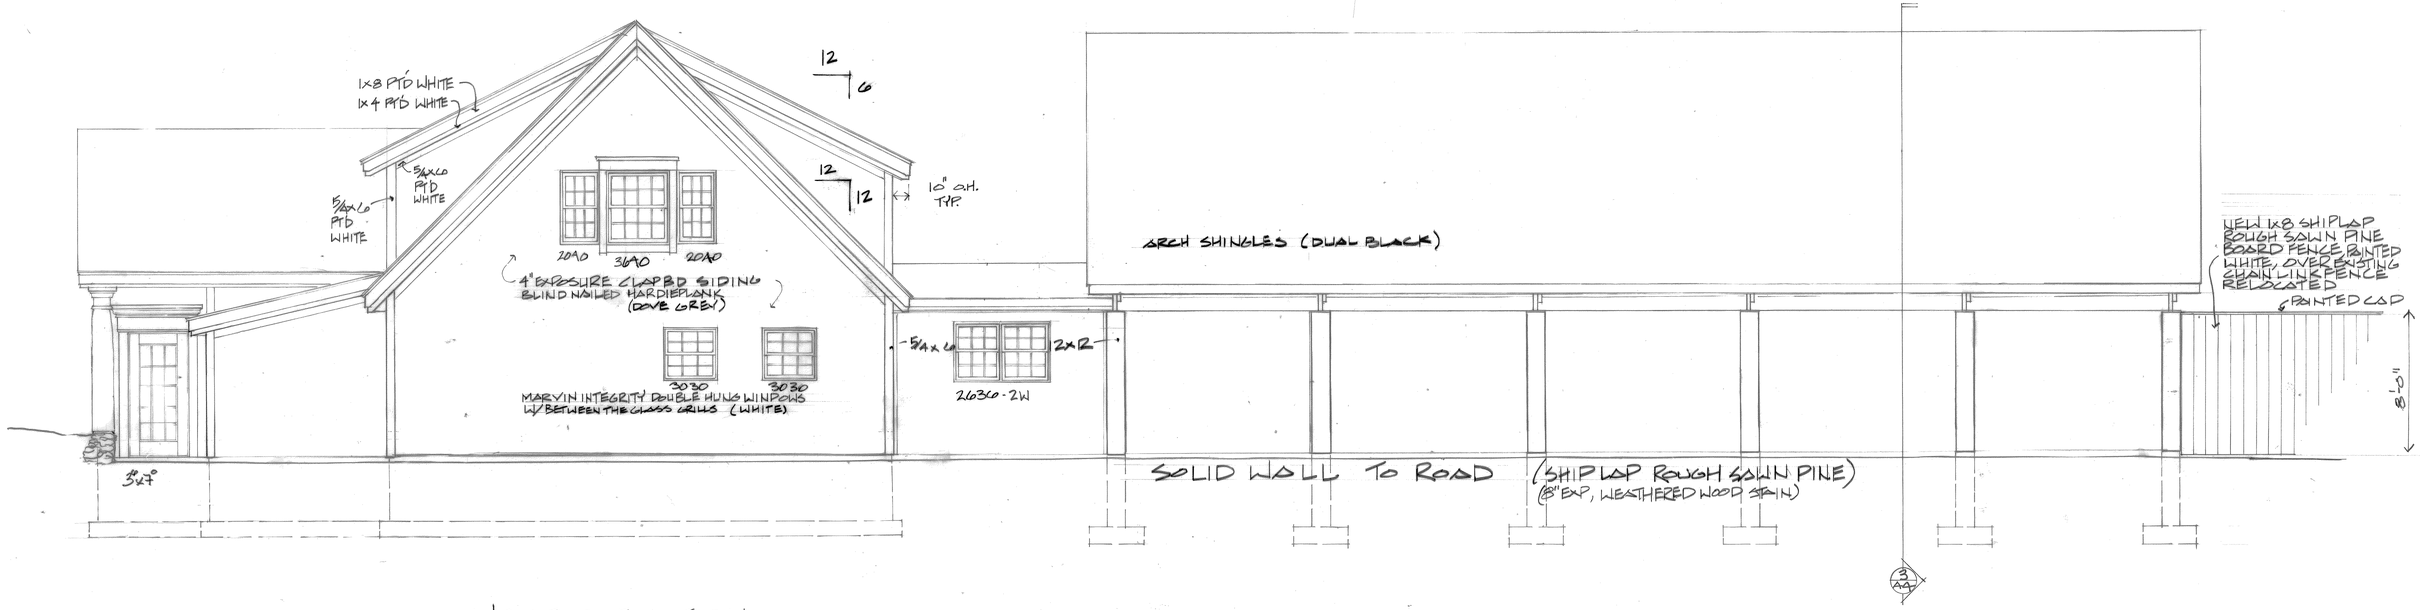

WEST ELEVATION

1/4" = 1'-0"

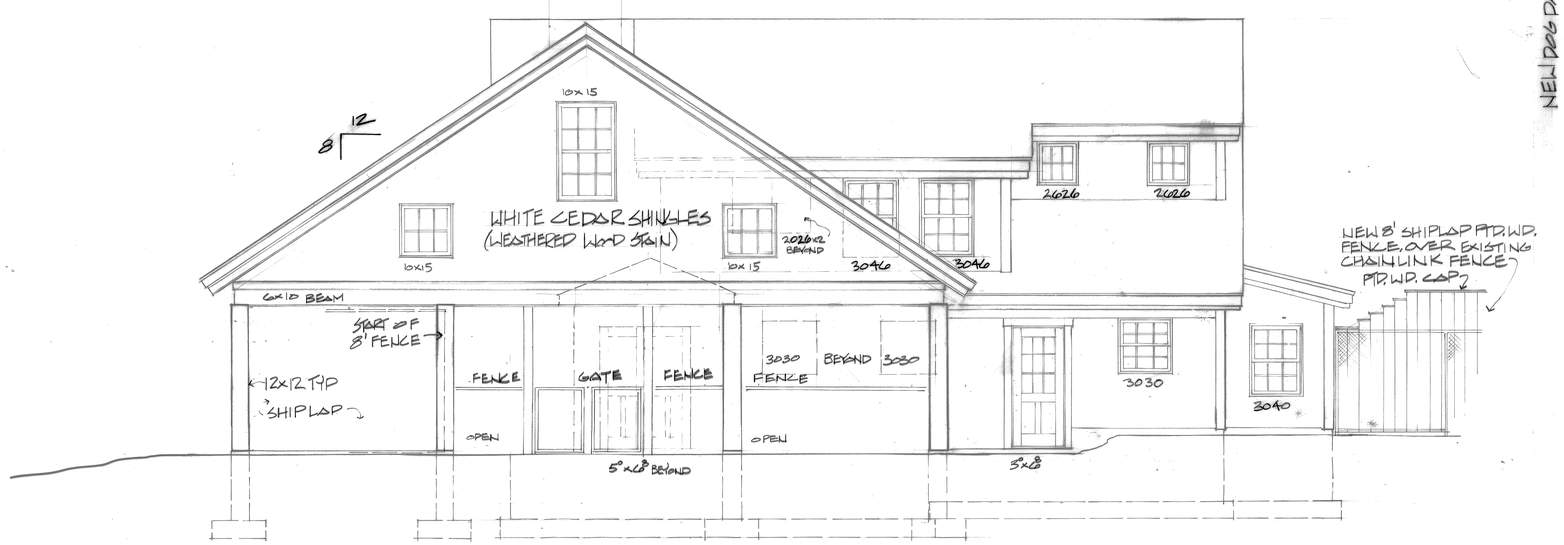

SOUTH ELEVATION

1/4" = 1'-0"

DESIGN
R.J. ROBINWINDERLICH
66 MAST ROAD
LEE, NH 03861

NEW DOG DAYCARE BUILDING
FOR
GREAT BAY KENNEL
35 NEWMARKET ROAD
DURHAM, NH 03824

2-12-12
2-20-12

ELEVATIONS

1/4" = 1'-0"

A6