EXHIBIT A

PREPARED AT DIRECTION OF COUNCIL FOR SETTLEMENT PURPOSES

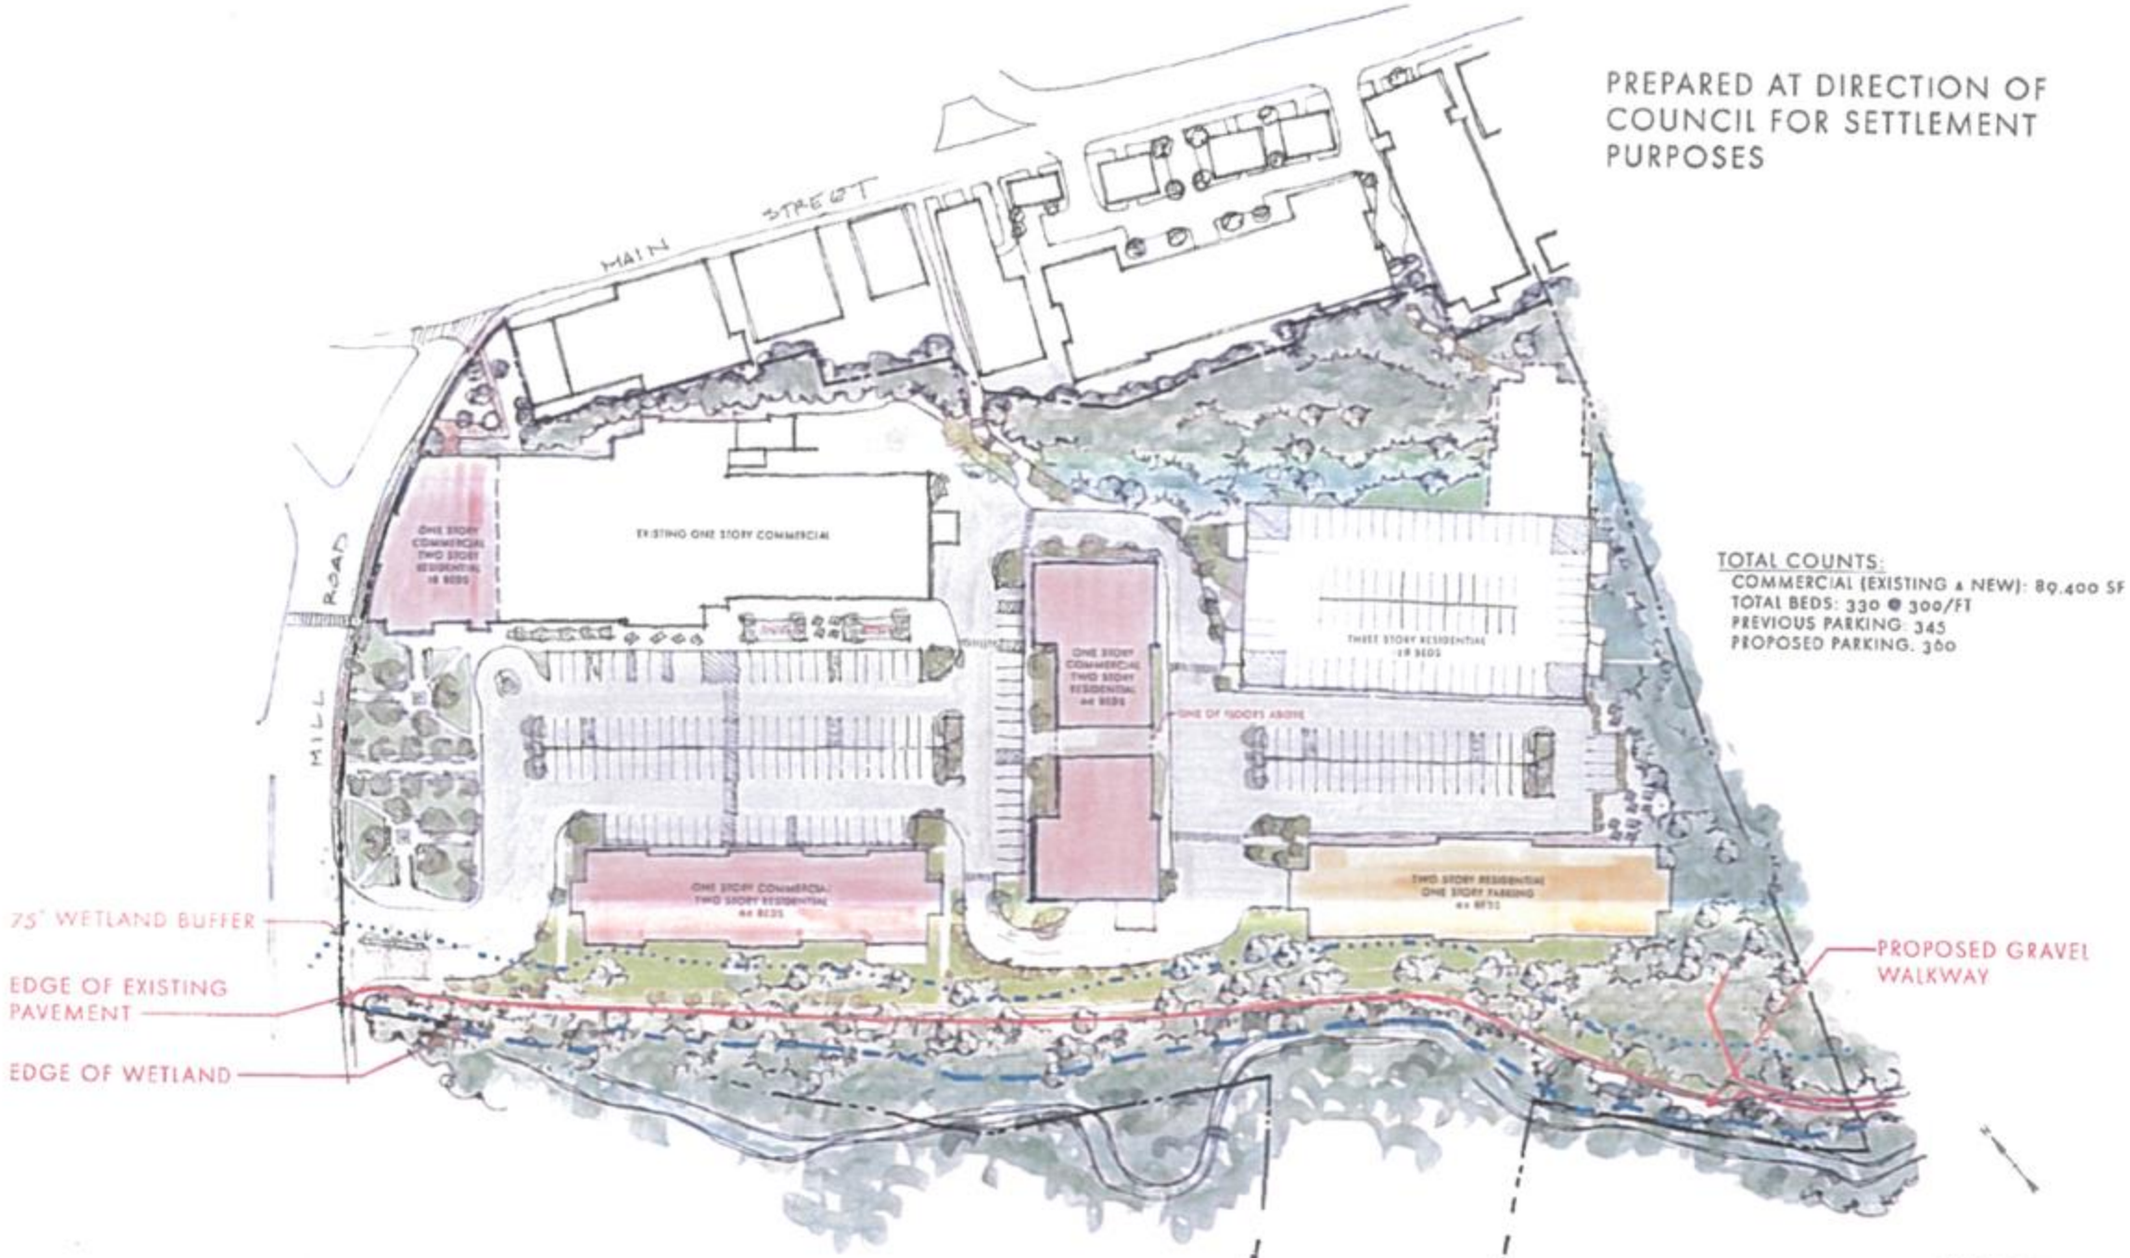

TOTAL COUNTS:
COMMERCIAL (EXISTING & NEW): 89,400 SF
TOTAL BEDS: 330 @ 300/FT
PREVIOUS PARKING: 345
PROPOSED PARKING: 300

DURHAM VILLAGE CENTER

MILL ROAD, DURHAM, NEW HAMPSHIRE

SITE DEVELOPMENT CONCEPT - GROUND PLANE

NTS

16 NOVEMBER 2015

PROJECT NO. 201330

D|A DESTEFANO & ASSOCIATES