


Pld Date: 1/10/2020 12:25:12 PM



A1 RENDERED PERSPECTIVE - VIEW #1
NO SCALE

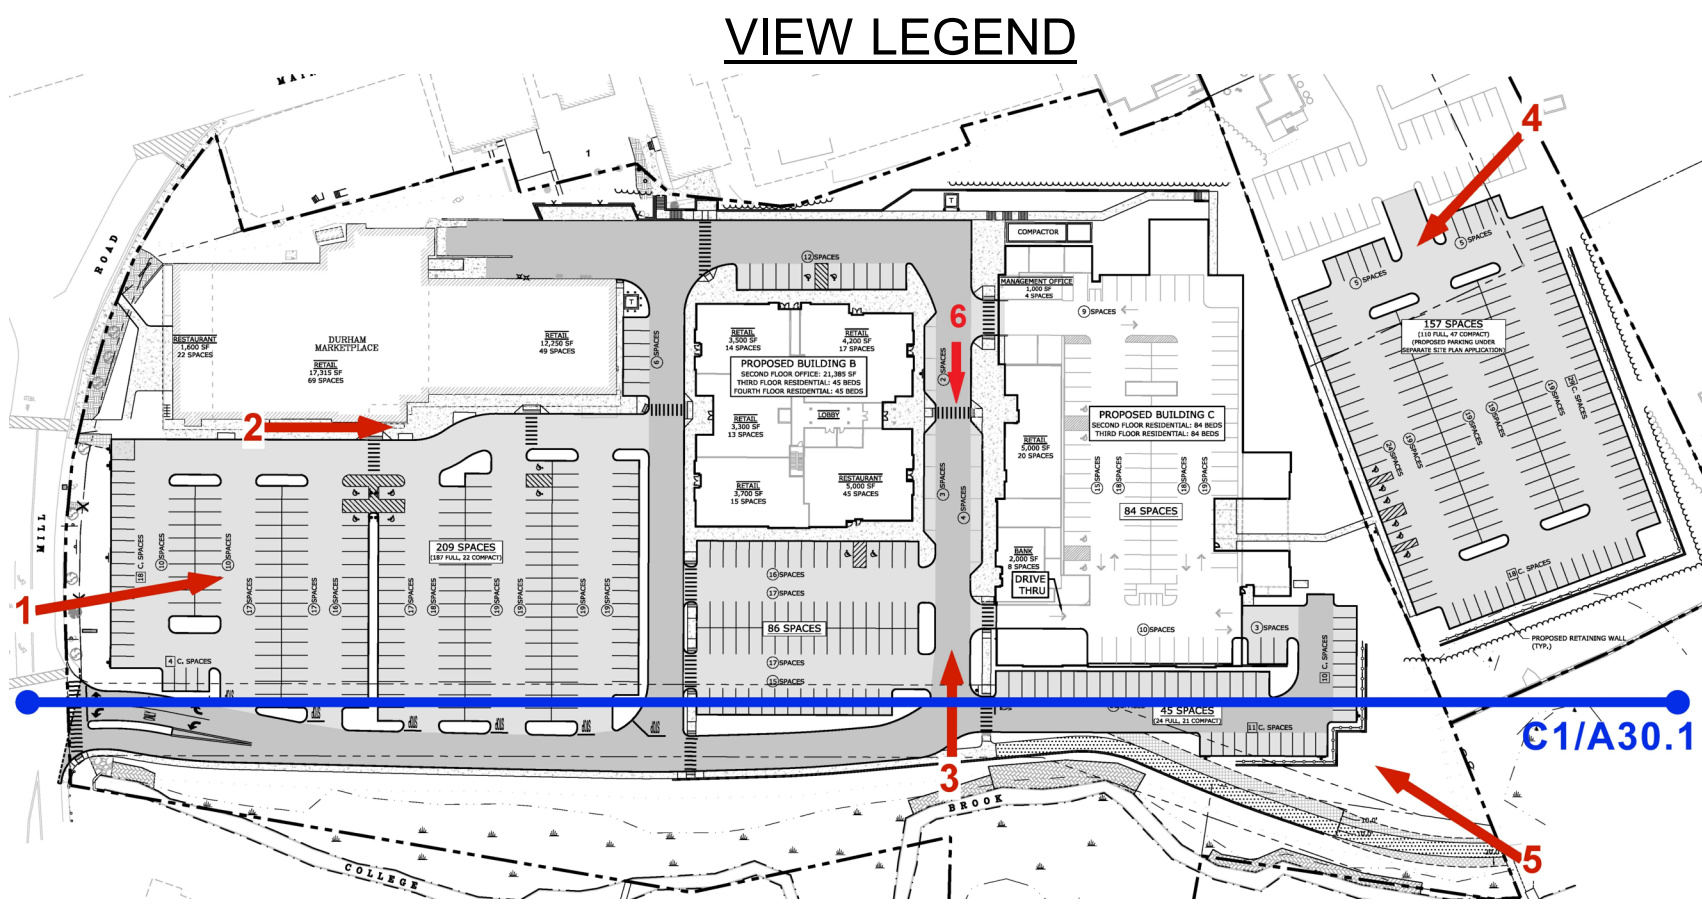

**PERMIT DRAWINGS
NOT FOR CONSTRUCTION**

**Mill Plaza
Redevelopment**

Colonial Durham
Associates, LP


7 Mill Road, Unit L
Durham,
New Hampshire 03824

	1/2/2020	GENERAL REVISIONS
MARK	DATE	DESCRIPTION
PROJECT NO: M1529-002		
DATE: 5/23/2018		
FILE:		
DRAWN BY: AEW		
CHECKED: EKI		
APPROVED: EKI		

RENDERED PERSPECTIVE -
VIEW #1

SCALE:

A40.1

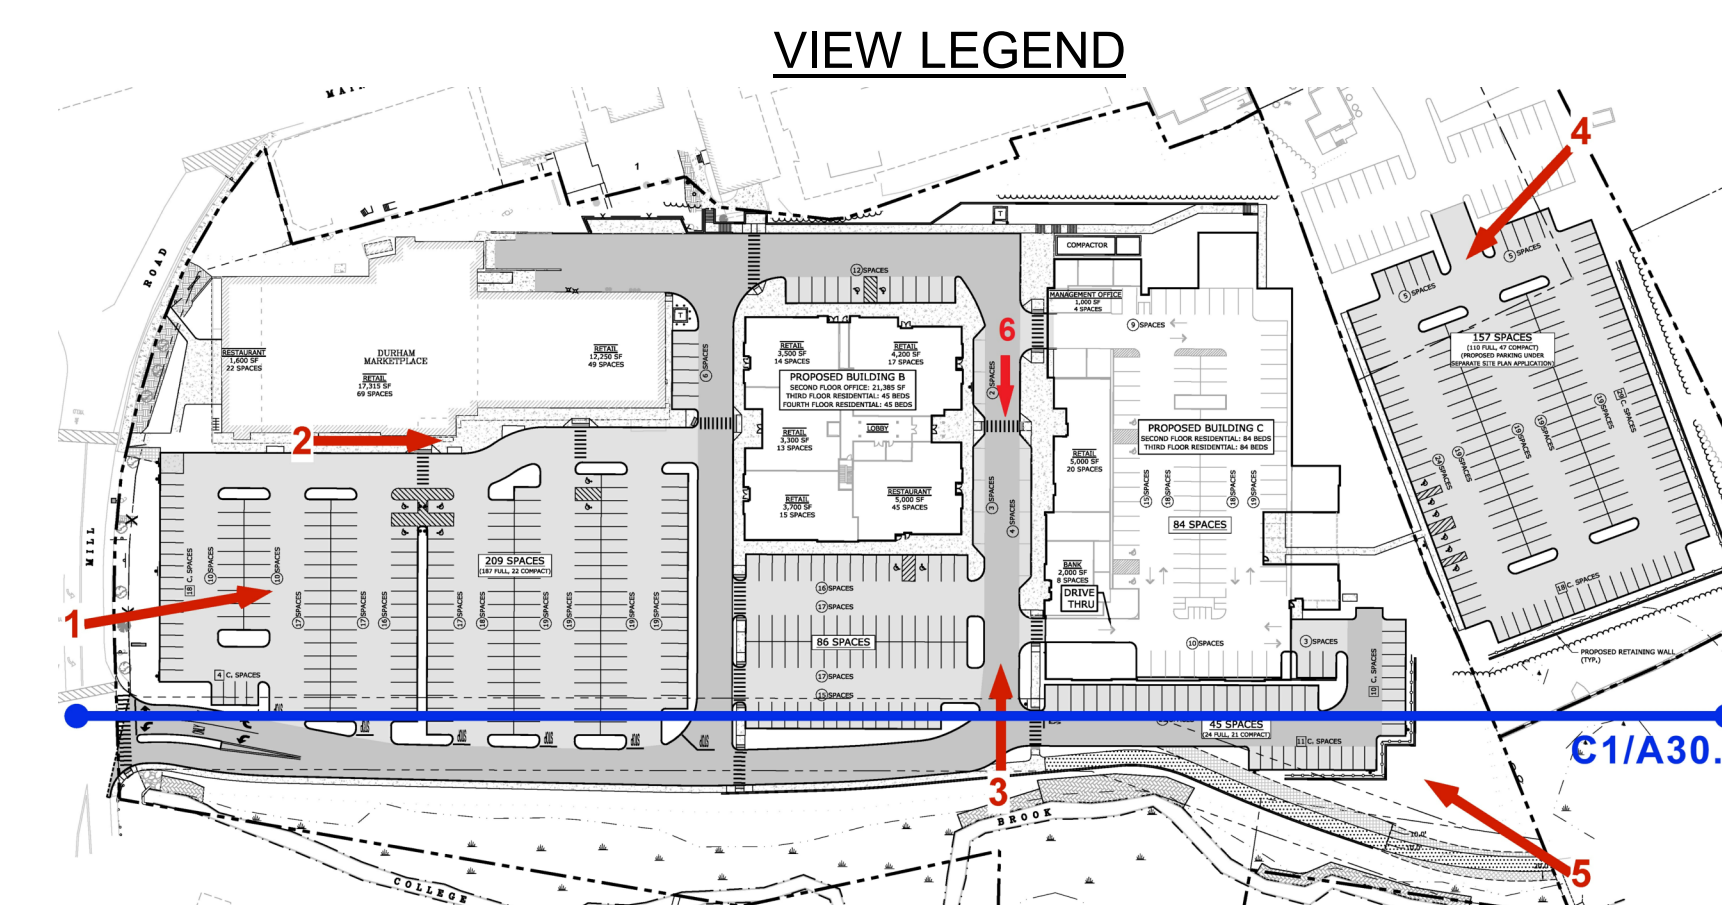

7 Mill Road, Unit L
Durham,
New Hampshire 03824

	1/2/2020	GENERAL REVISIONS
MARK	DATE	DESCRIPTION
PROJECT NO:	M1529-002	
DATE:	5/23/2018	
FILE:		
DRAWN BY:	AEW	
CHECKED:	EKI	
APPROVED:	EKI	

SCALE:

A40.2


7 Mill Road, Unit L
Durham,
New Hampshire 03824

	1/2/2020	GENERAL REVISIONS
MARK	DATE	DESCRIPTION
PROJECT NO:	M1529-002	
DATE:	5/23/2018	
FILE:		
DRAWN BY:	AEW	
CHECKED:	EKI	
APPROVED:	EKI	

RENDERED PERSPECTIVE -
VIEW #3


SCALE:

A40.3

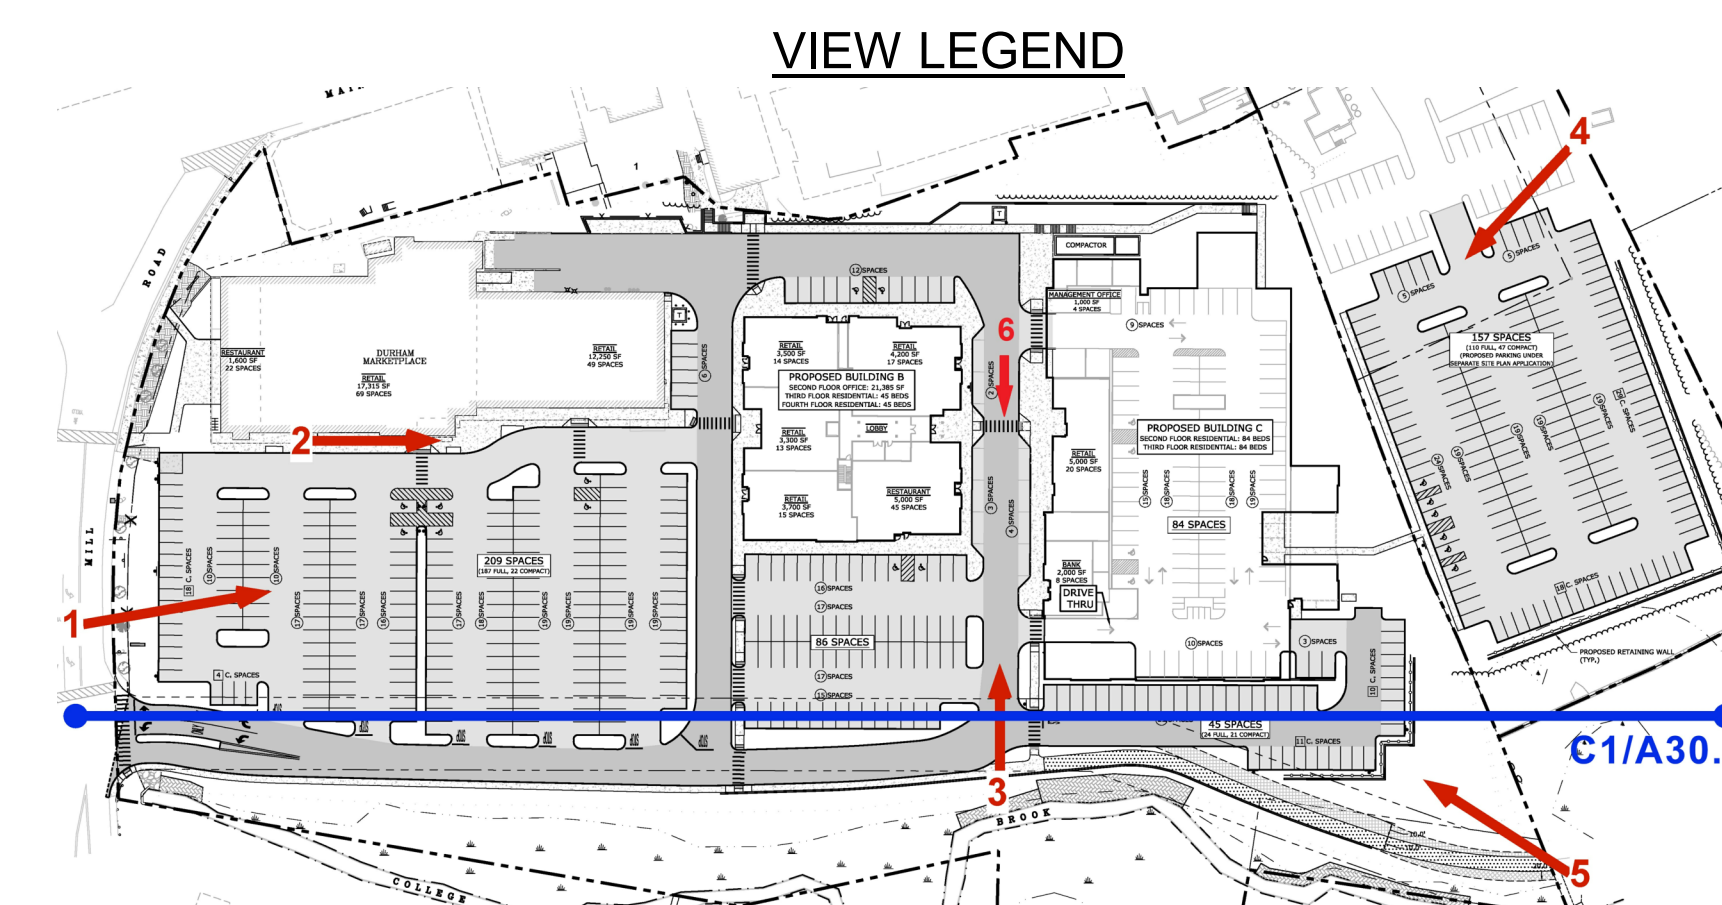


A1 RENDERED PERSPECTIVE - VIEW #3
NO SCALE

Pld Date: 1/10/2020 12:31:10 PM

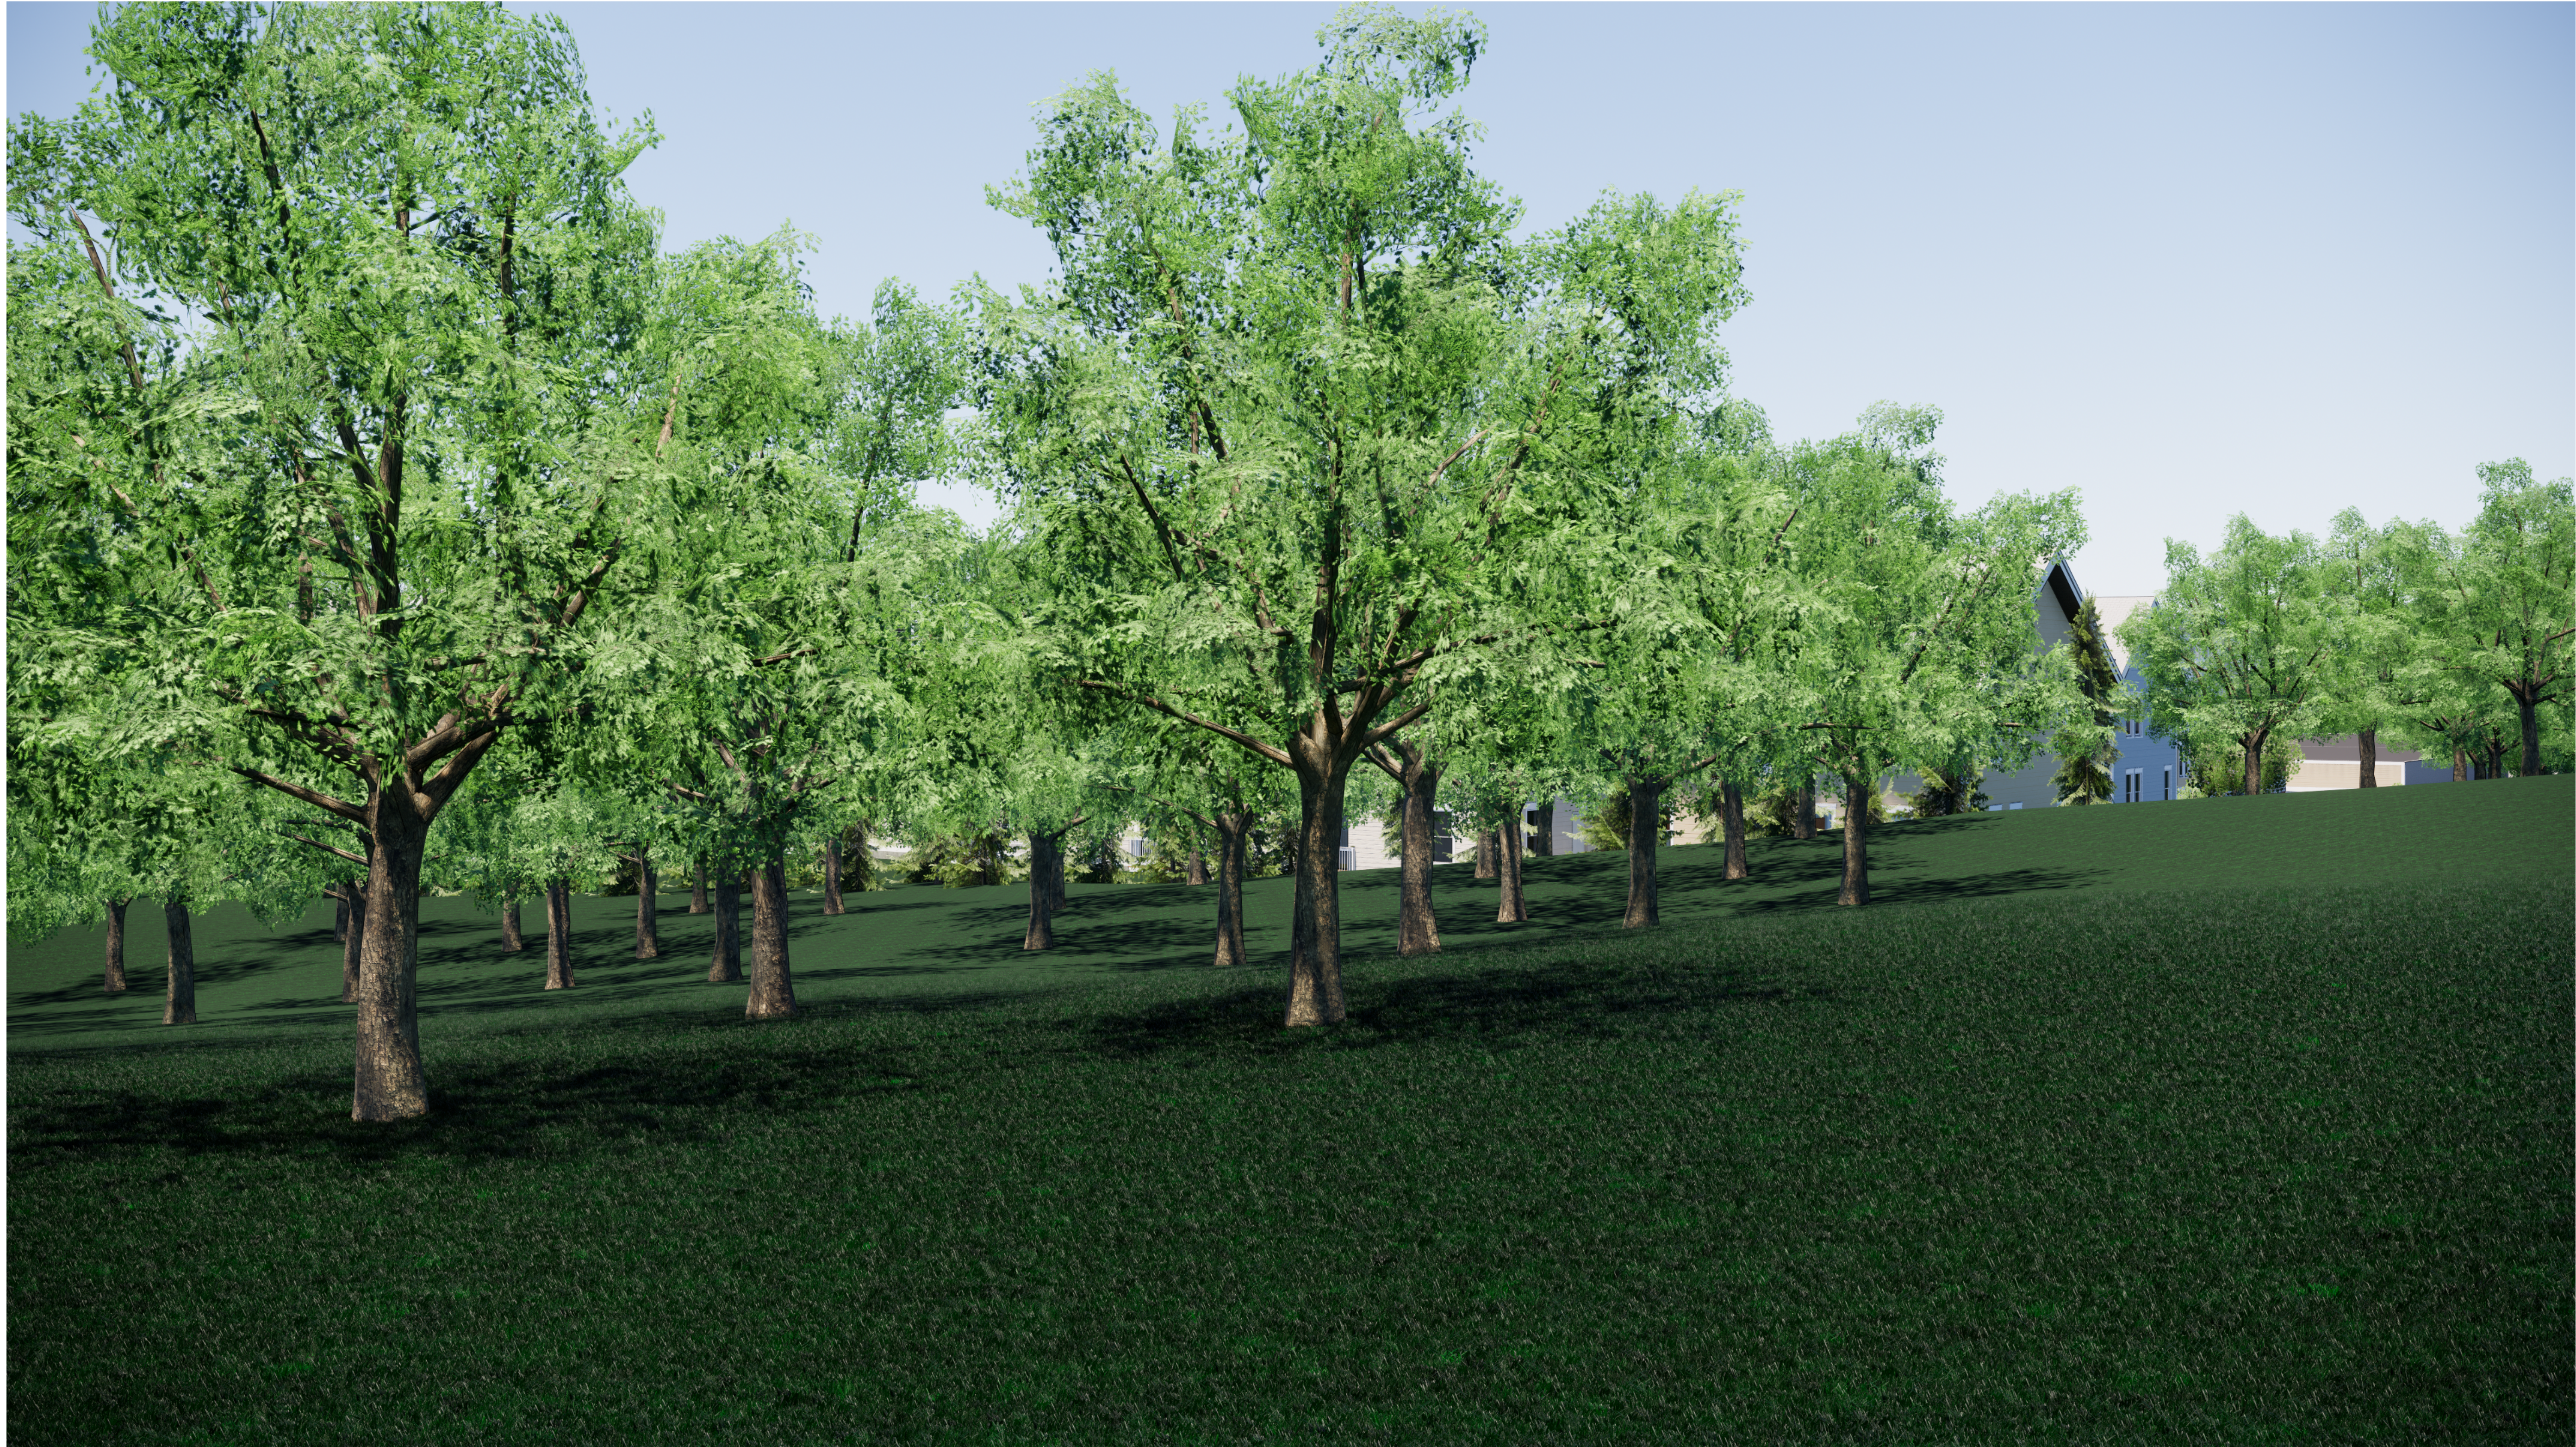

A1 RENDERED PERSPECTIVE - VIEW #4
NO SCALE

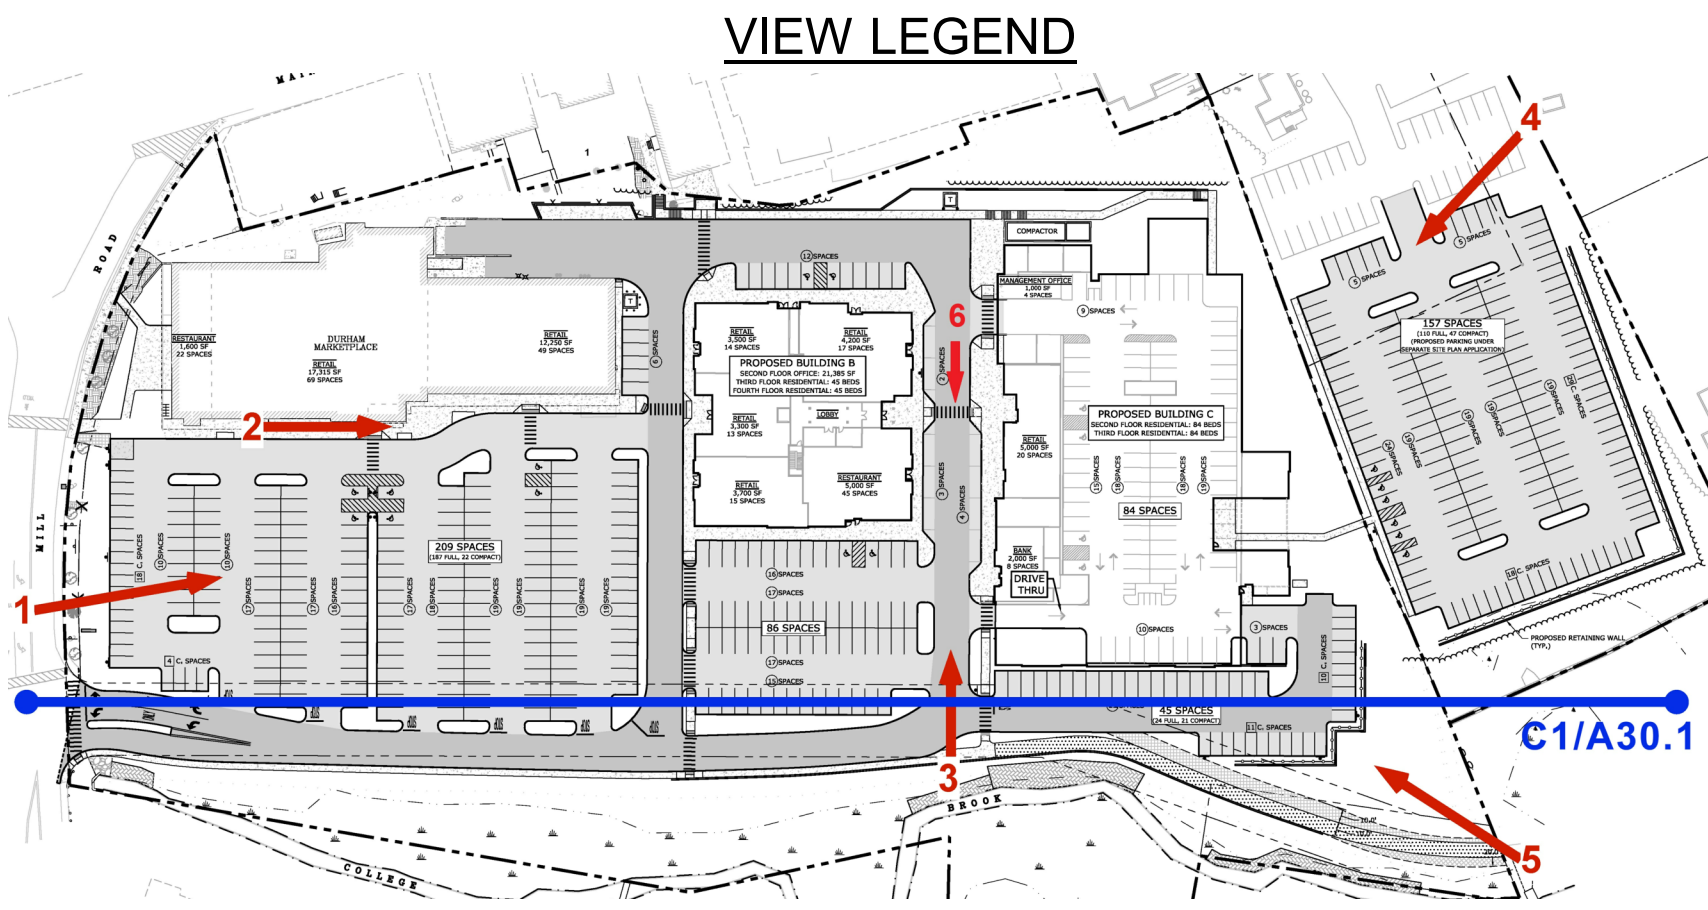

PERMIT DRAWINGS
NOT FOR CONSTRUCTION

Mill Plaza
Redevelopment

Colonial Durham
Associates, LP


7 Mill Road, Unit L
Durham,
New Hampshire 03824

	1/2/2020	GENERAL REVISIONS
MARK	DATE	DESCRIPTION
PROJECT NO: M1529-002		
DATE: 5/23/2018		
FILE:		
DRAWN BY: AEW		
CHECKED: EKI		
APPROVED: EKI		

RENDERED PERSPECTIVE -
VIEW #4

SCALE:

A40.4

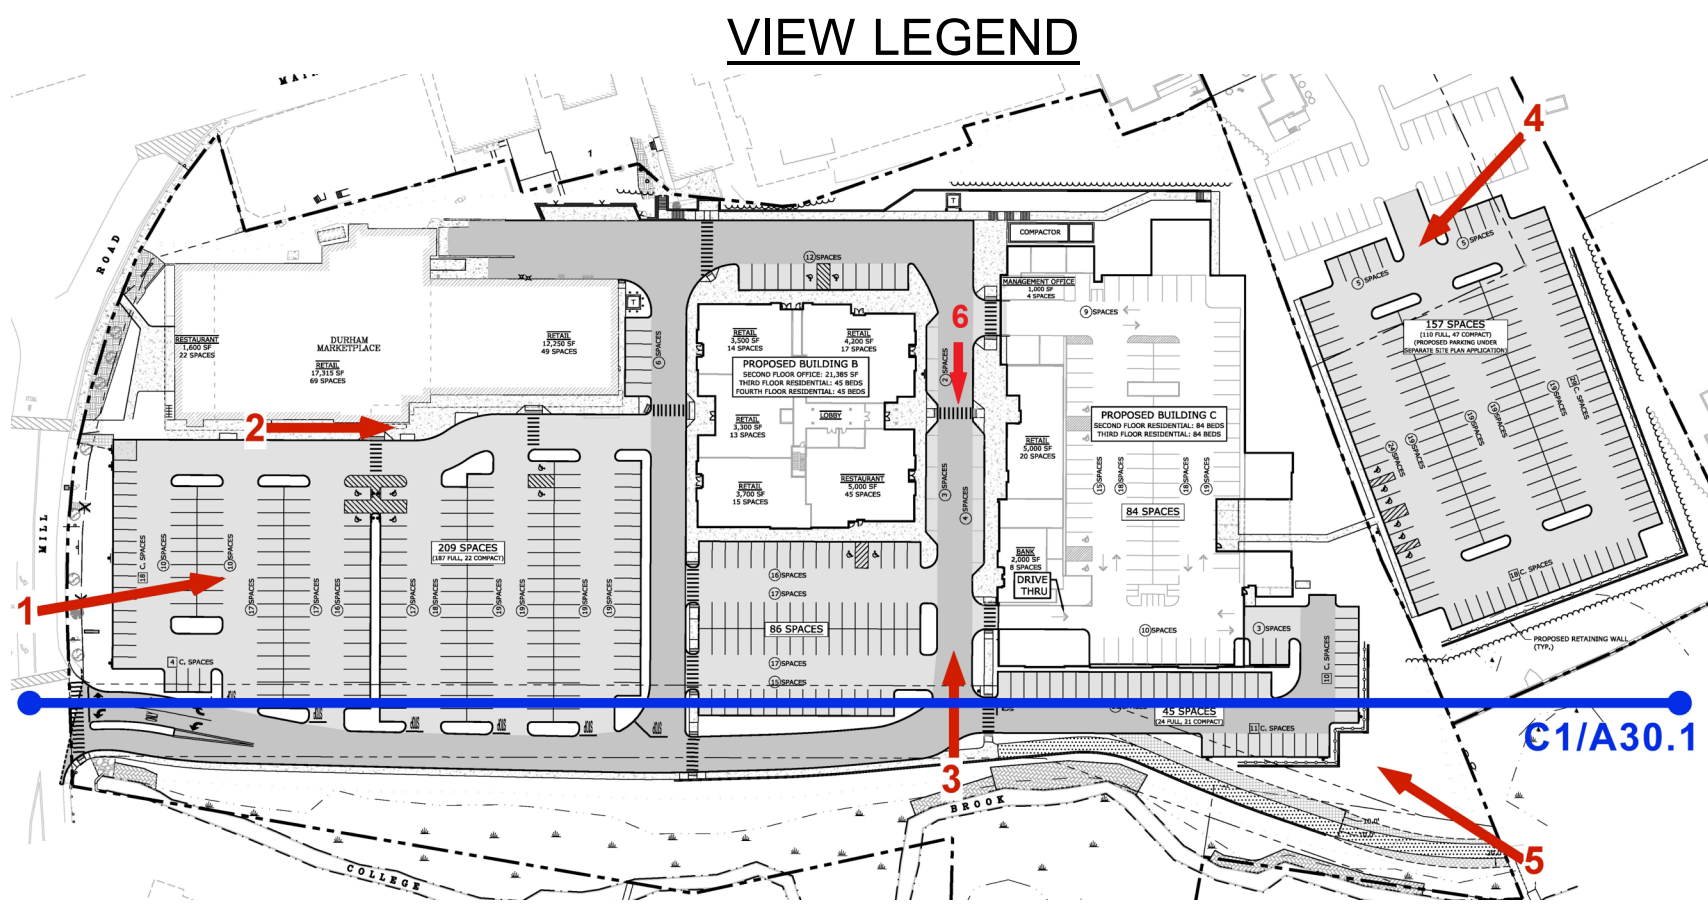

**PERMIT DRAWINGS
NOT FOR CONSTRUCTION**

**Mill Plaza
Redevelopment**

Colonial Durham
Associates, LP

7 Mill Road, Unit L
Durham,
New Hampshire 03824

GENERAL REVISIONS		
MARK	DATE	DESCRIPTION

RENDERED PERSPECTIVE -
VIEW #6

SCALE:

A40.6



A1 RENDERED PERSPECTIVE - VIEW #6
NO SCALE