306
149
455

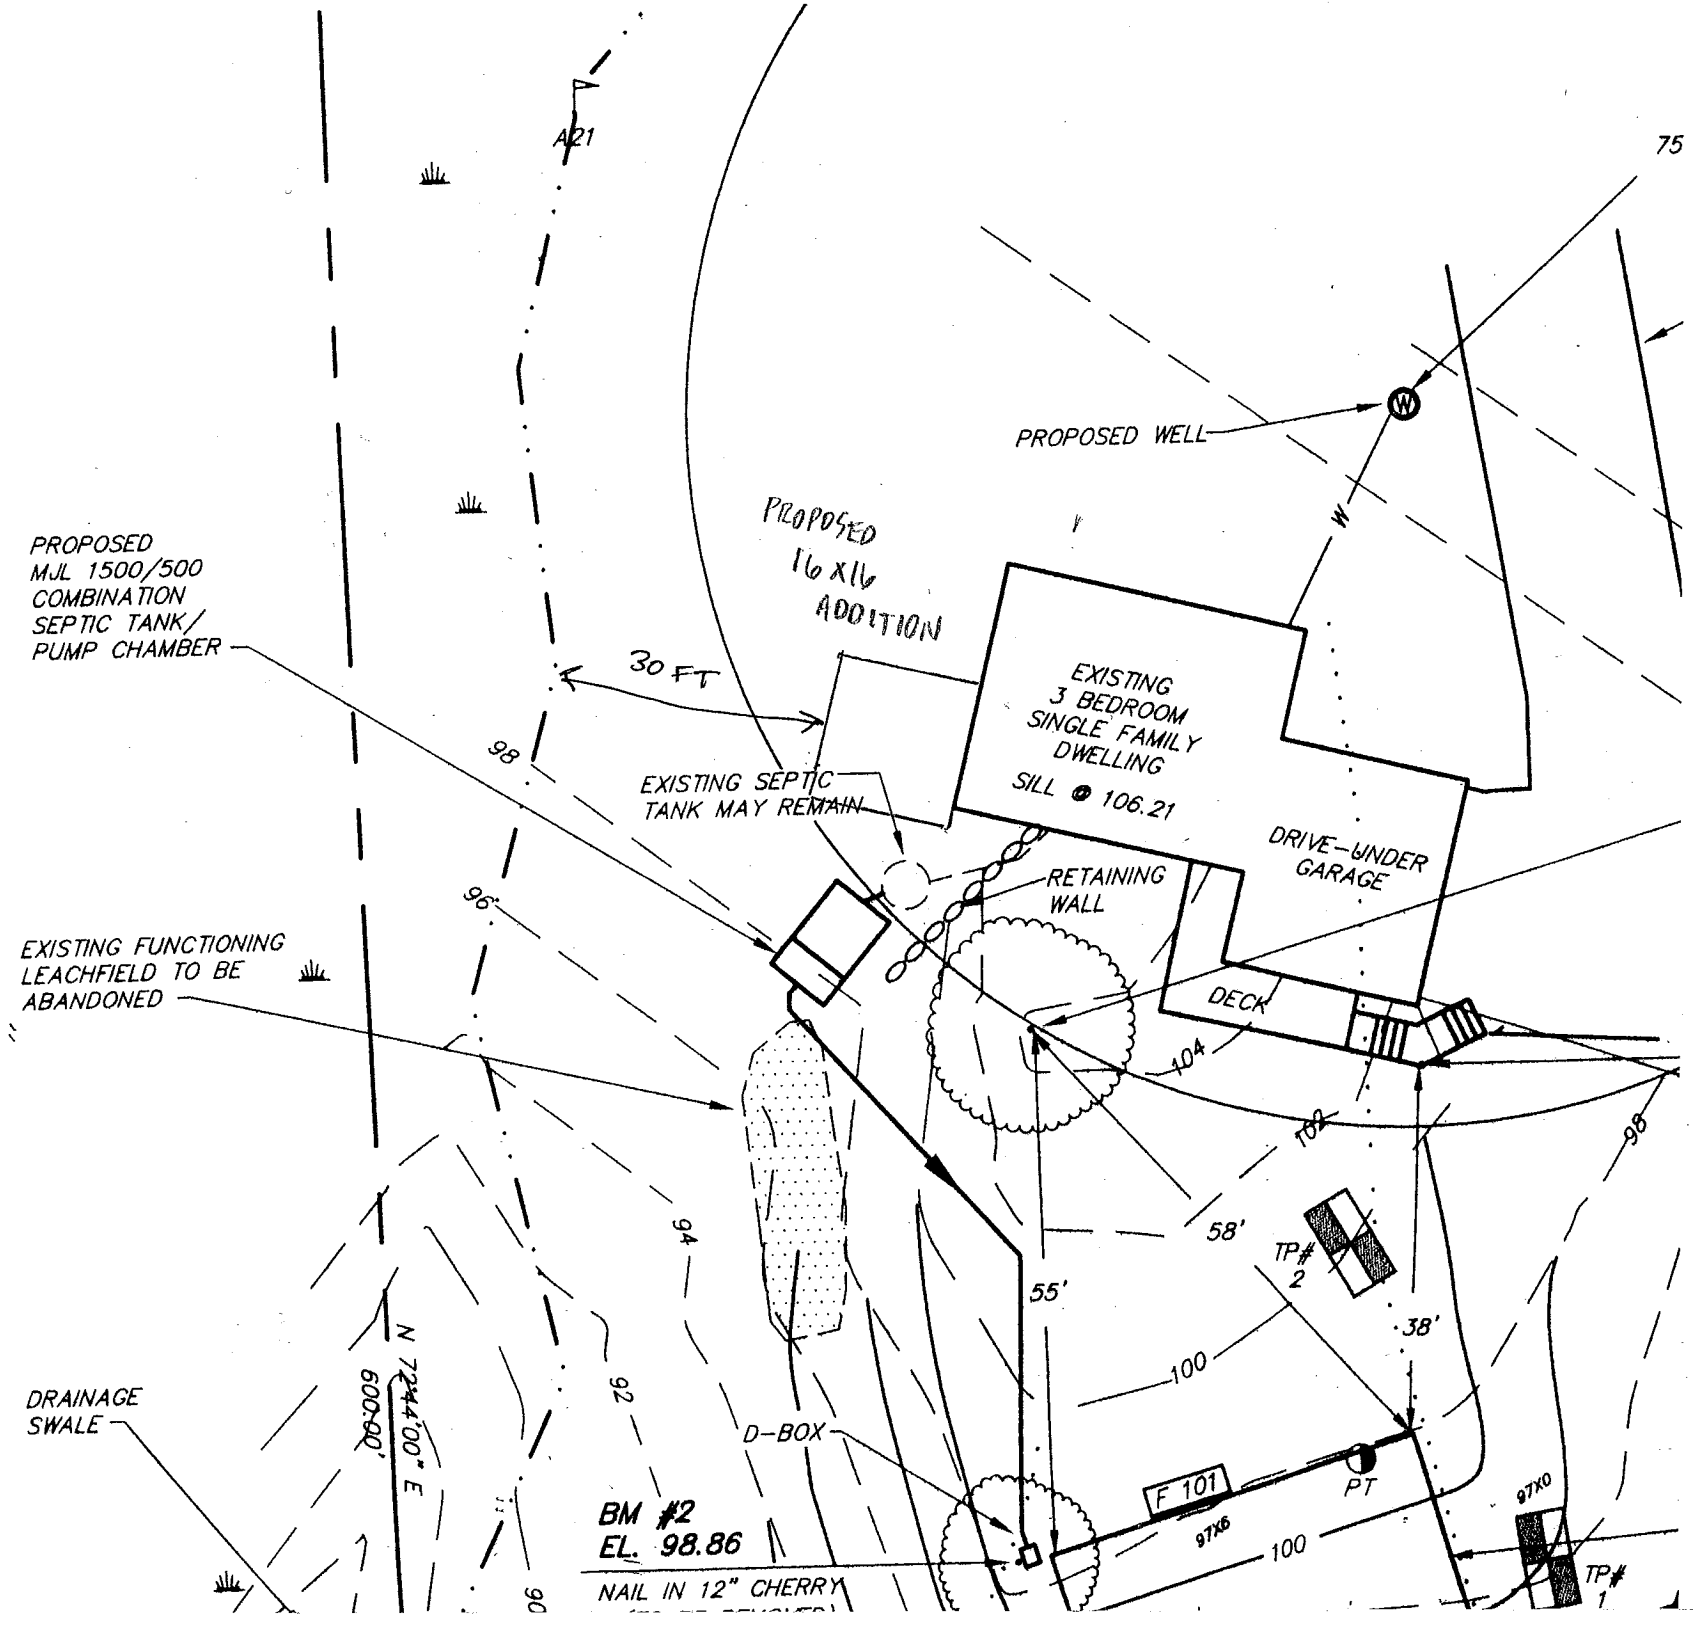
A21
PROPOSED WELL
W
PROPOSED 16 X 16 ADDITION
PROPOSED MJL 1500/500 COMBINATION SEPTIC TANK/ PUMP CHAMBER
30 FT
EXISTING 3 BEDROOM SINGLE FAMILY DWELLING
SILL @ 106.21
EXISTING SEPTIC TANK MAY REMAIN
RETAINING WALL
DRIVE-UNDER GARAGE
DECK
EXISTING FUNCTIONING LEACHFIELD TO BE ABANDONED
98
96
94
92
90
104
102
98
58'
55'
38'
100
TP# 2
TP# 1
PT
F 101
97X6
97X0
D-BOX
DRAINAGE SWALE
N 72°44'00" E
600.00'
BM #2
EL. 98.86
NAIL IN 12" CHERRY